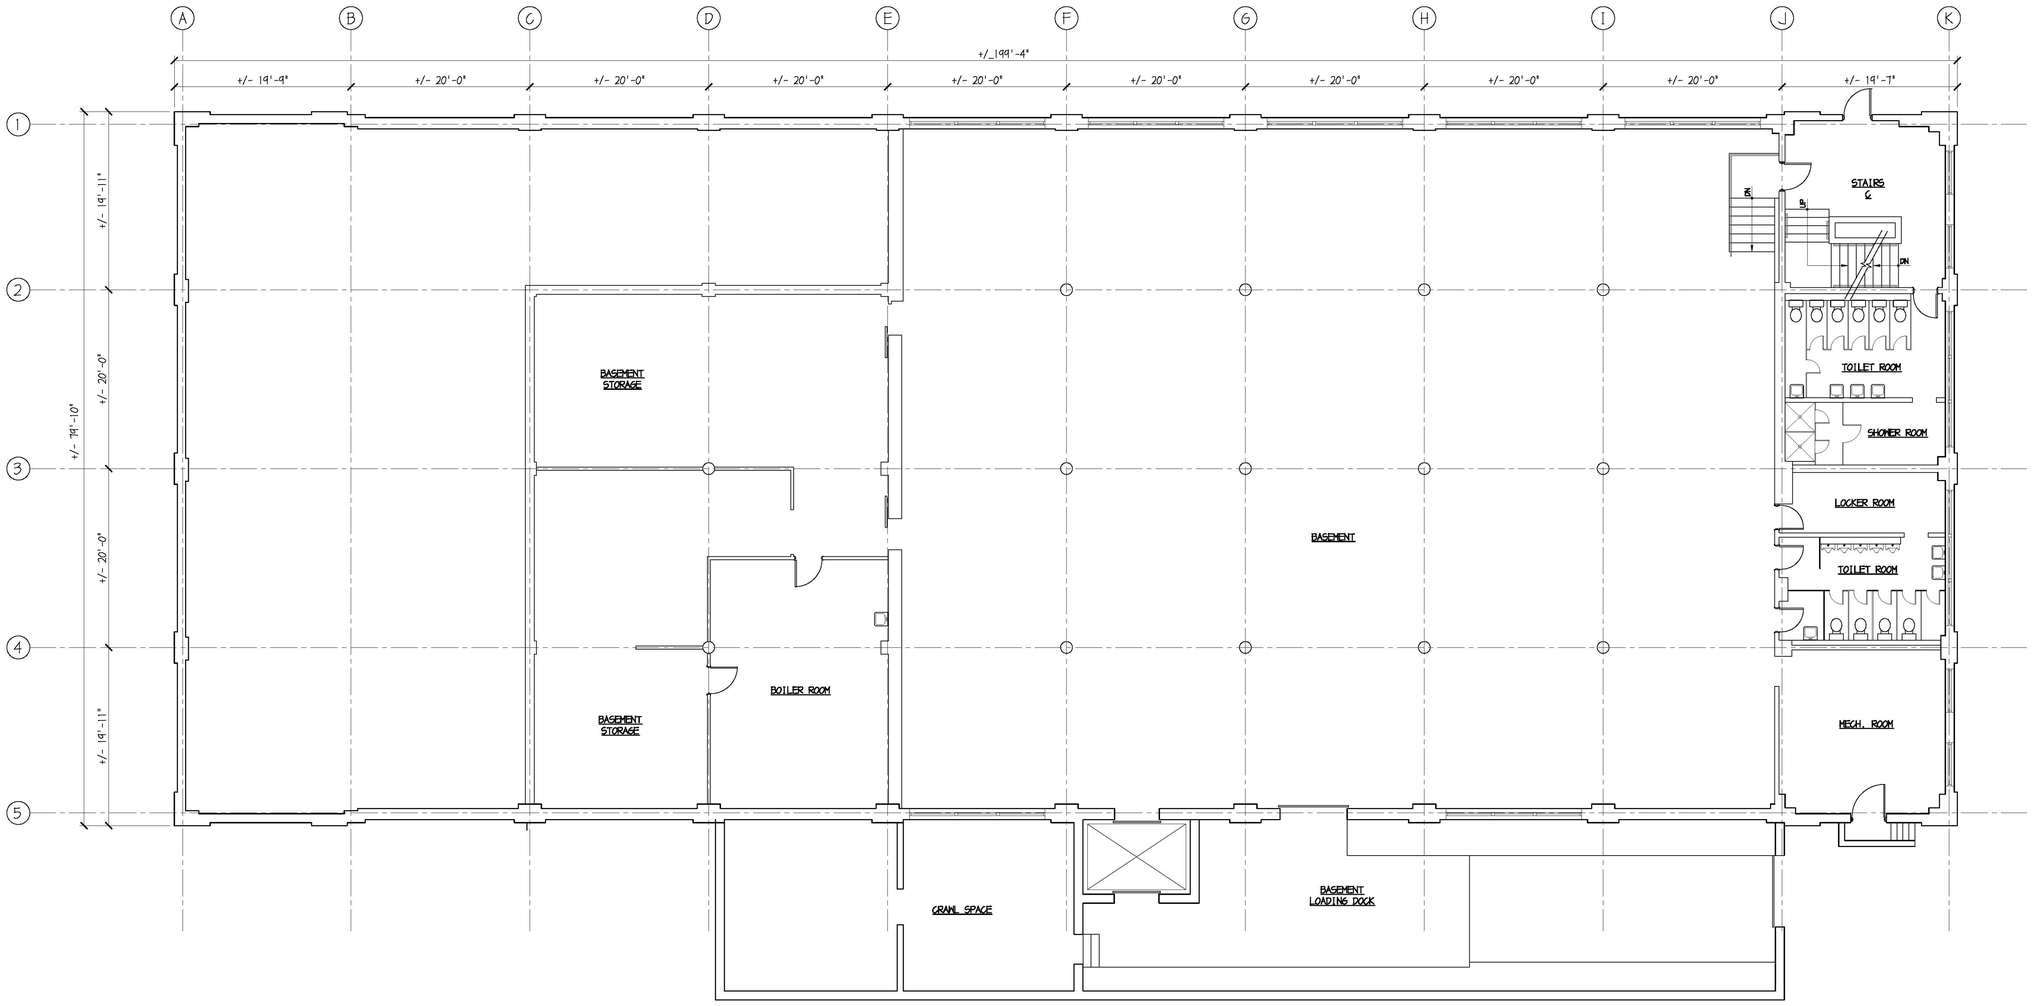

A EX-100 EXISTING BASEMENT FLOOR PLAN

SCALE: 1/8"=1'-0"

NORTH

GRAPHIC SCALE

5 0 1 5 10 20 40

(IN FEET)
1/8" = 1'-0"

03 FEBRUARY 2014 FOR REVIEW
ISSUES & REVISIONS

JOB NUMBER XXXXX PATHWAY/ 1296MCCARTERHIGHWAY.DBT CONDEX.TDL

EXISTING CONDITIONS FOR:

1296 McCARTER HIGHWAY

NEWARK, NEW JERSEY

BILOW GARRETT GROUP
ARCHITECTS AND PLANNERS, P.C.
161 MAIN ST. • RIDGEFIELD PARK, NJ 07660
(201) 807-0407 • FAX (201) 807-0513
DAVID N. BILOW NJ AI 5839 NY 10029
ANTHONY GARRETT NJ AI 14398 NY 22174

BASEMENT FLOOR PLAN

DRAWING NUMBER
EX-100