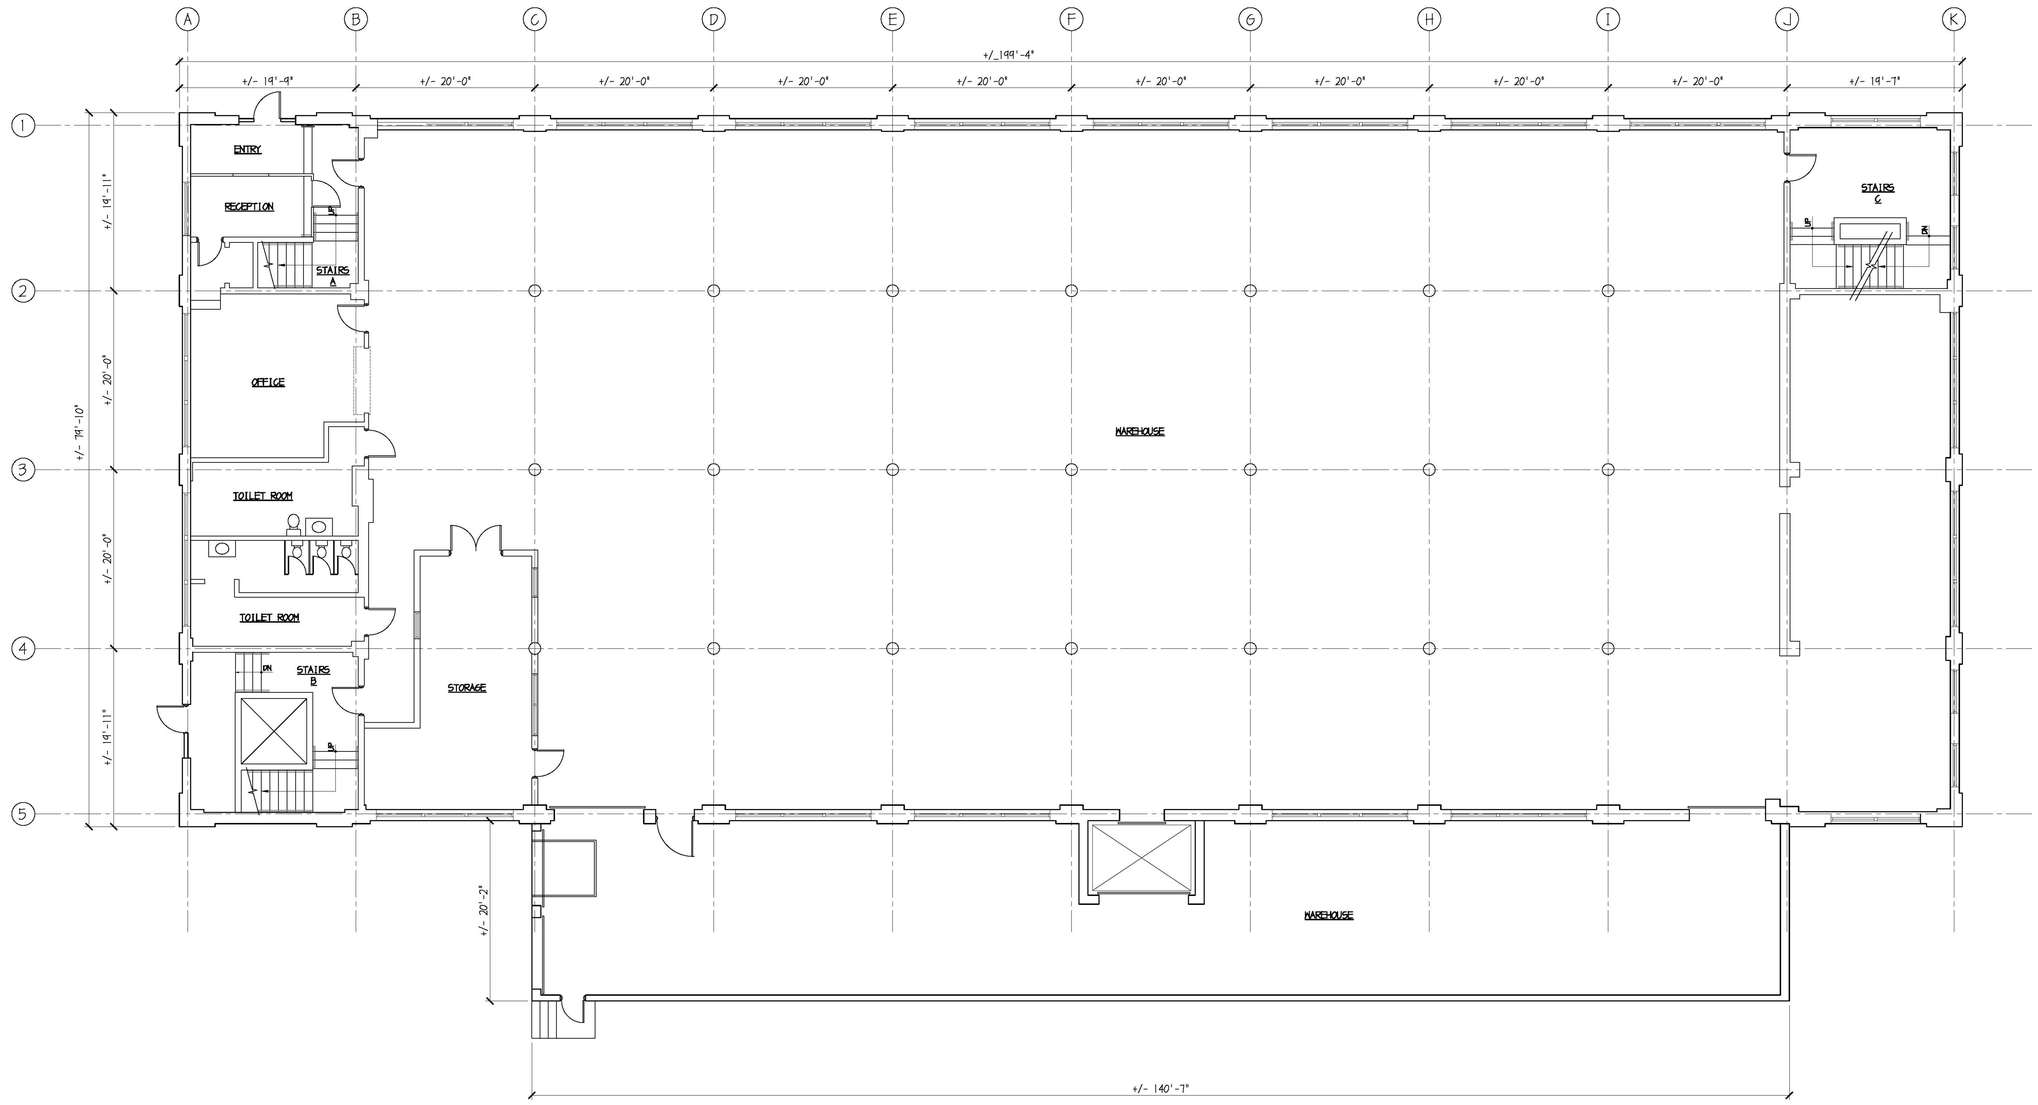

A EX-101 EXISTING GROUND FLOOR PLAN

SCALE: 1/8"=1'-0"

NORTH

GRAPHIC SCALE

5 0 1 5 10 20 40

(IN FEET)
1/8" = 1'-0"

03 FEBRUARY 2014 FOR REVIEW

ISSUES & REVISIONS

EXISTING CONDITIONS FOR:

1296 McCARTER HIGHWAY

NEWARK, NEW JERSEY

BILOW GARRETT GROUP
ARCHITECTS AND PLANNERS, P.C.
161 MAIN ST. • RIDGEFIELD PARK, NJ 07660
(201) 807-0407 • FAX (201) 807-0513
DAVID N. BILOW NJ AI 5139 NY 10029
ANTHONY GARRETT NJ AI 14298 NY 22174

GROUND FLOOR PLAN

DRAWING NUMBER

EX-101

JOB NUMBER: XXXXX PATH:P:\BG\C\WTBRSCHWTY\BGT CONDS-EX.DWG