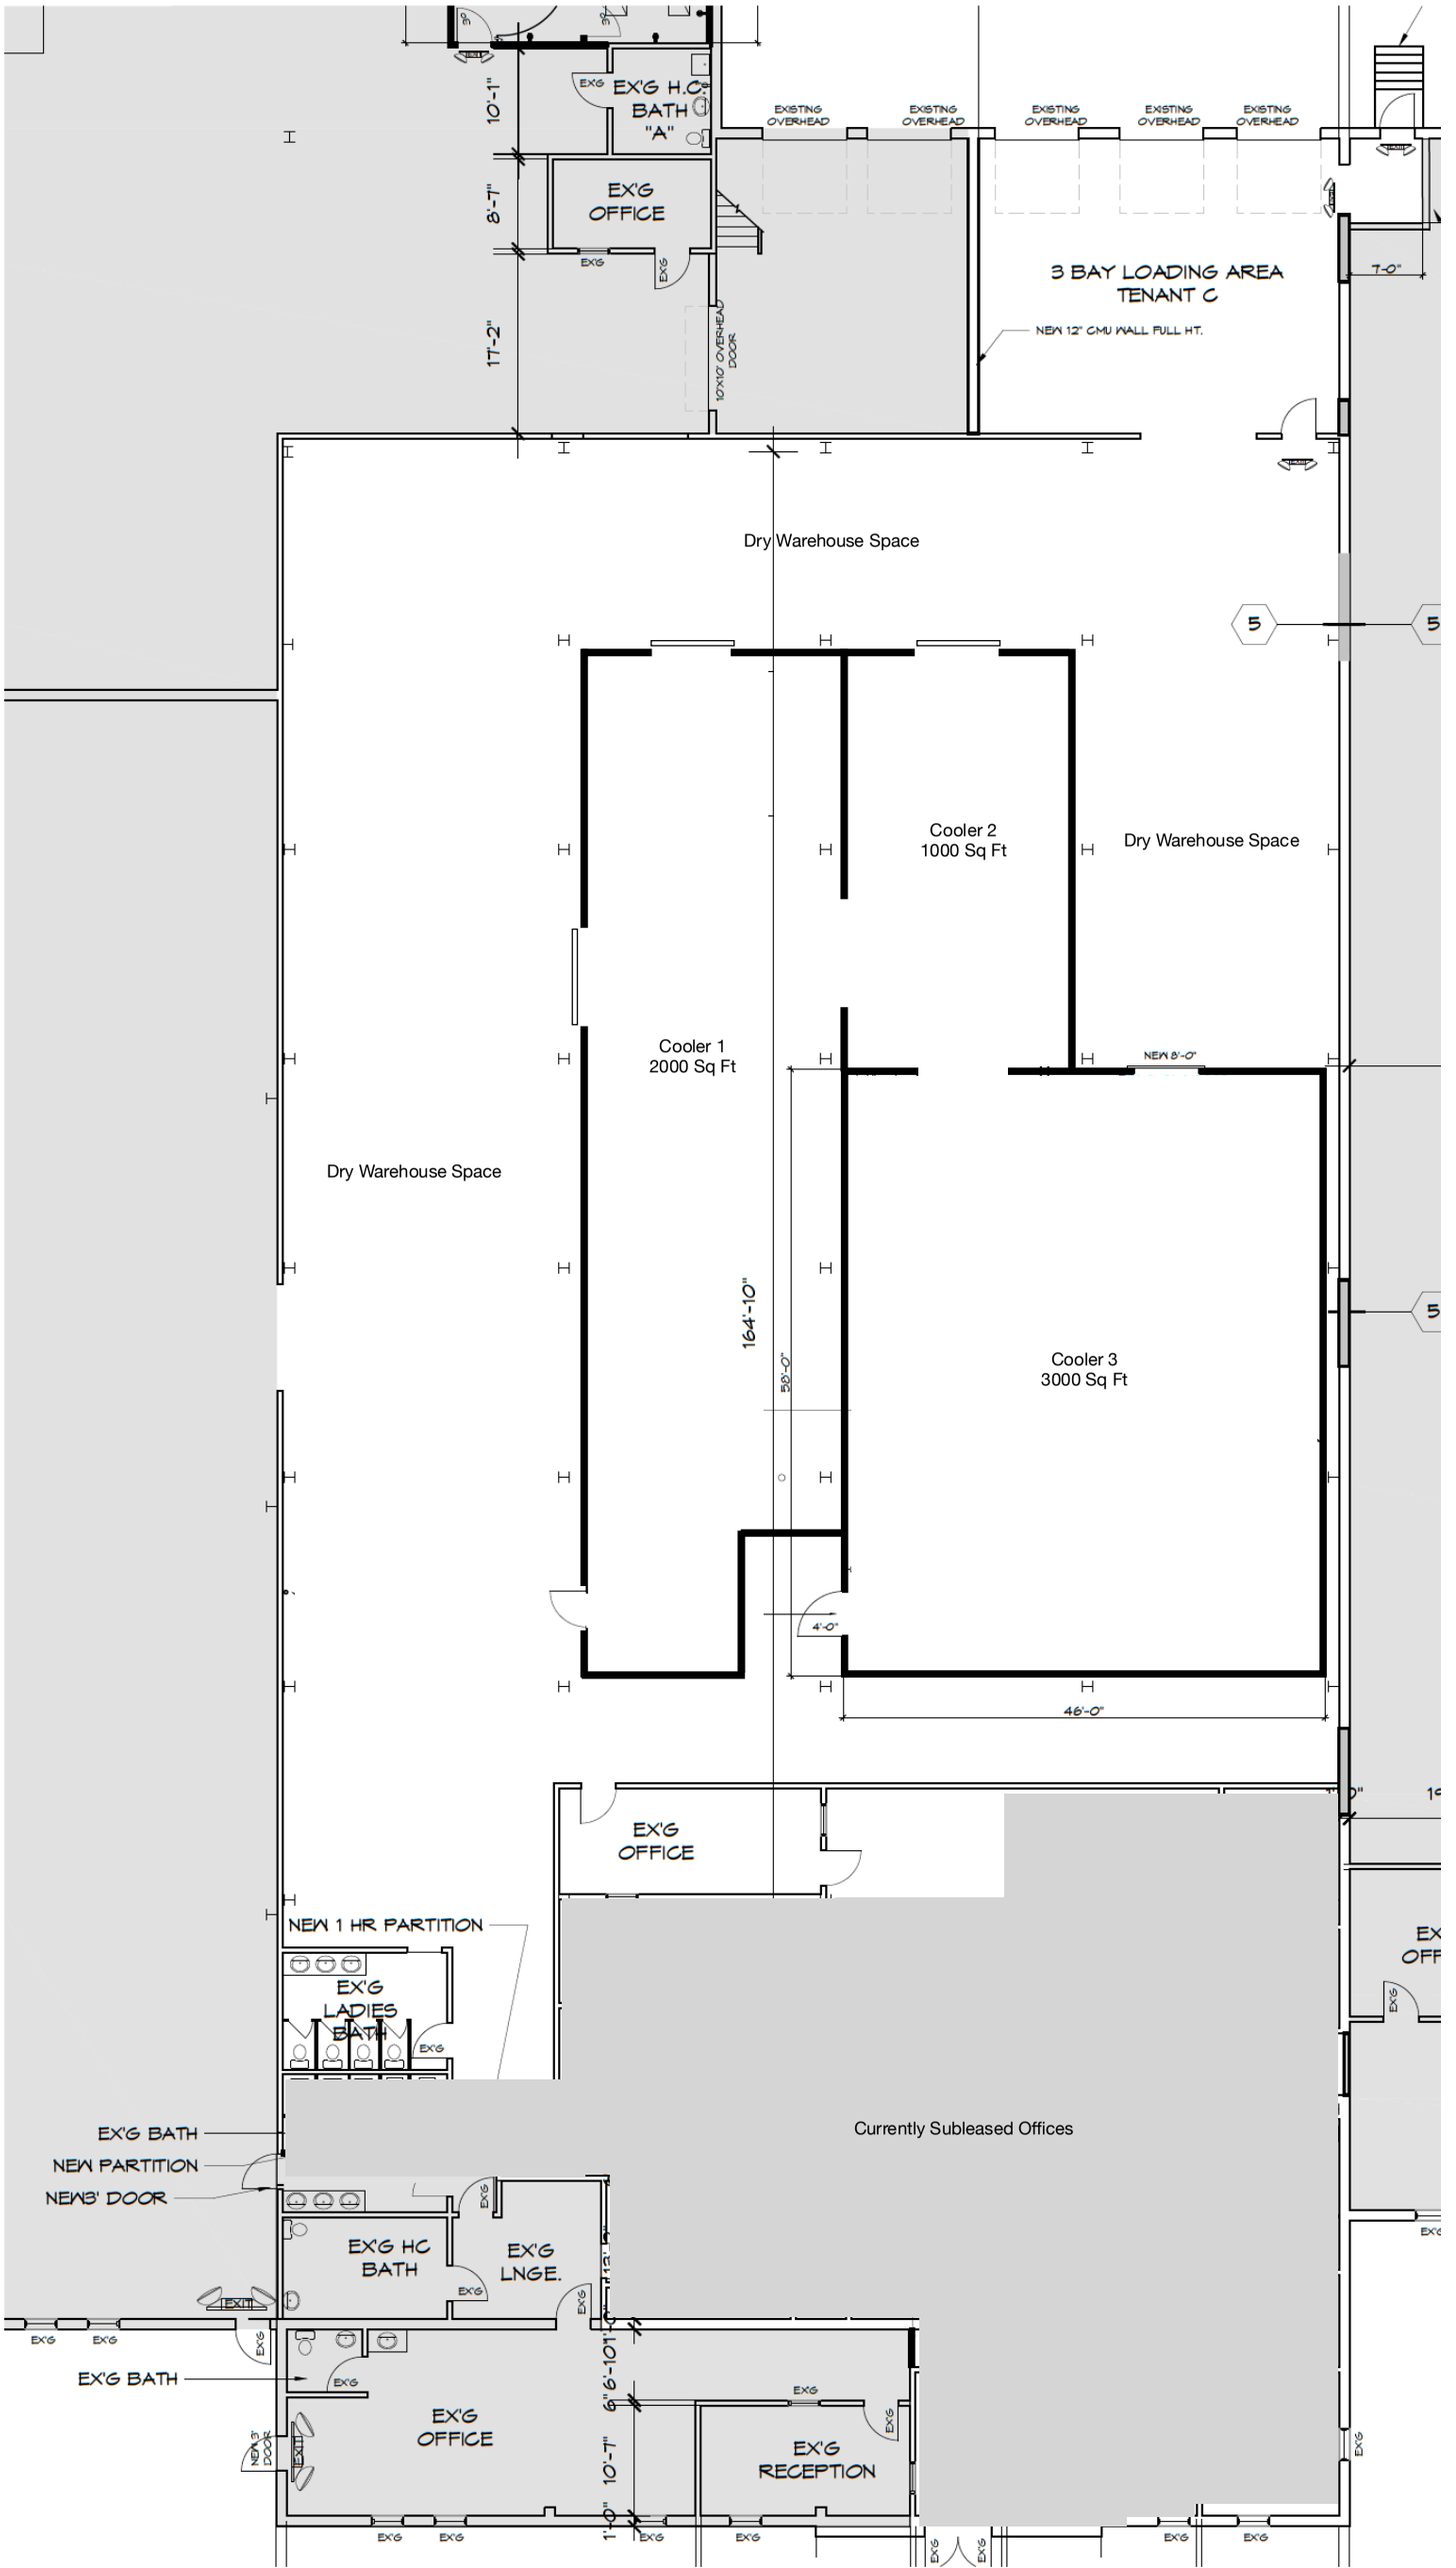
EX'G H.C. BATH "A"
EX'G OFFICE
10'-1"
8'-7"
17'-2"
EXISTING OVERHEAD
EXISTING OVERHEAD
EXISTING OVERHEAD
EXISTING OVERHEAD
EXISTING OVERHEAD
10'X10' OVERHEAD DOOR
3 BAY LOADING AREA TENANT C
NEW 12" CMU WALL FULL HT.
7'-0"
Dry Warehouse Space
5
5
Cooler 2
1000 Sq Ft
Dry Warehouse Space
Cooler 1
2000 Sq Ft
NEW 8'-0"
Dry Warehouse Space
164'-10"
58'-0"
Cooler 3
3000 Sq Ft
4'-0"
46'-0"
EX'G OFFICE
NEW 1 HR PARTITION
EX'G LADIES BATH
EX'G BATH
NEW PARTITION
NEW 3' DOOR
Currently Subleased Offices
EX'G HC BATH
EX'G LNGE.
EX'G BATH
EX'G OFFICE
NEW 3' DOOR
6'-10"
10'-7"
1'-0"
EX'G RECEPTION